\\vdm108\public\dwg\archive\2001\1393\EMAIL-OUT\DETAIL-1.dwg, 29/05/2003 3:52:27 PM, 1:2, MATT

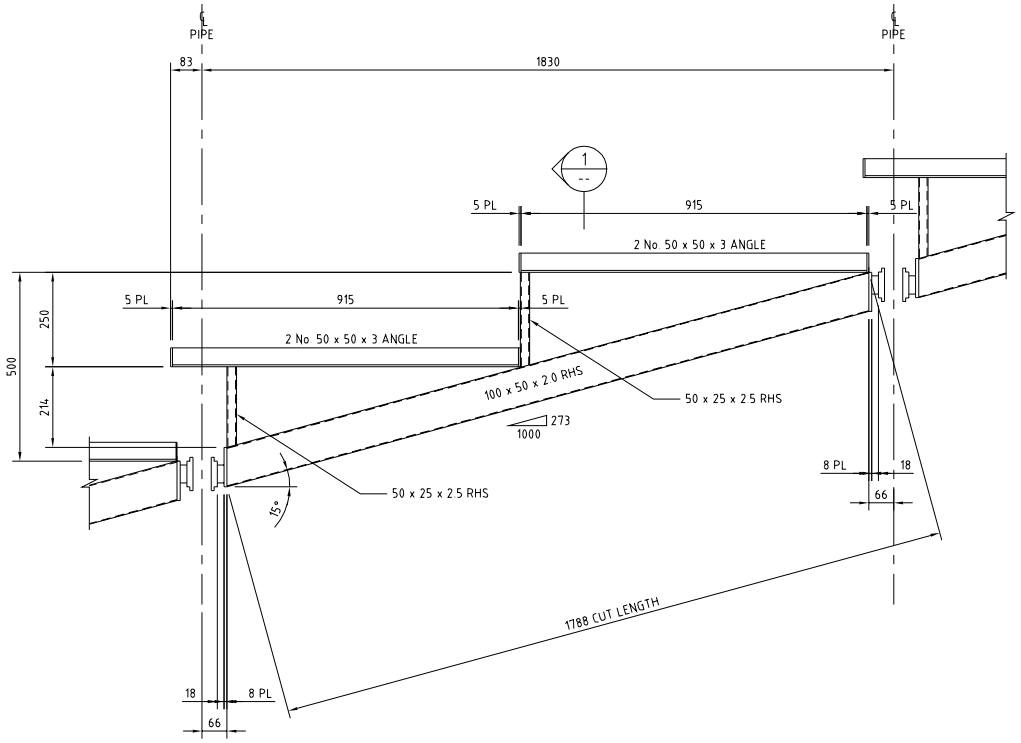

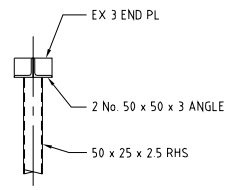

SECTION 1 / --
SCALE 1 : 10

SIDE ELEVATION - TYPICAL 250 SERIES SEATING
SACLE 1 : 10

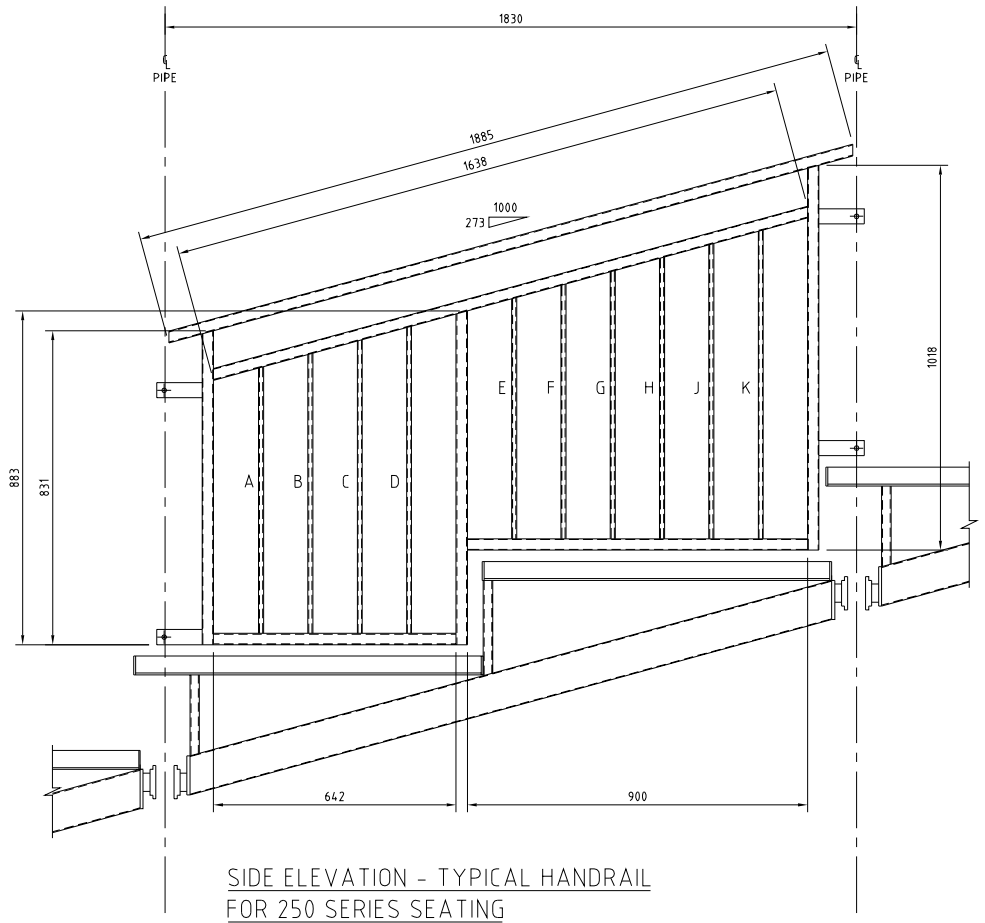

MEMBER SCHEDULE	
MARK	LENGTH (mm)
A	705
B	740
C	775
D	812
E	640
F	675
G	710
H	745
J	781
K	815

NOTE:
- ALL DIMENSIONS ARE OVERALL DIMENSIONS INCLUDING ANGLE CUT

- MEMBERS NOTED IN SCHEDULE TO BE 13 x 13 x 2.0 SHS

- ALL OTHER MEMBERS TO BE 30 x 30 x 2.0 SHS

SIDE ELEVATION - TYPICAL HANDRAIL FOR 250 SERIES SEATING
SACLE 1 : 10

GENERAL NOTES
- ALL MEMBERS SHALL BE FULLY WELDED

- ALL STEEL SHALL BE 'DIMETED' AFTER FABRICATION

- ALL DIMENSIONS ARE OVERALL DIMENSIONS INCLUDING ANGLE CUT

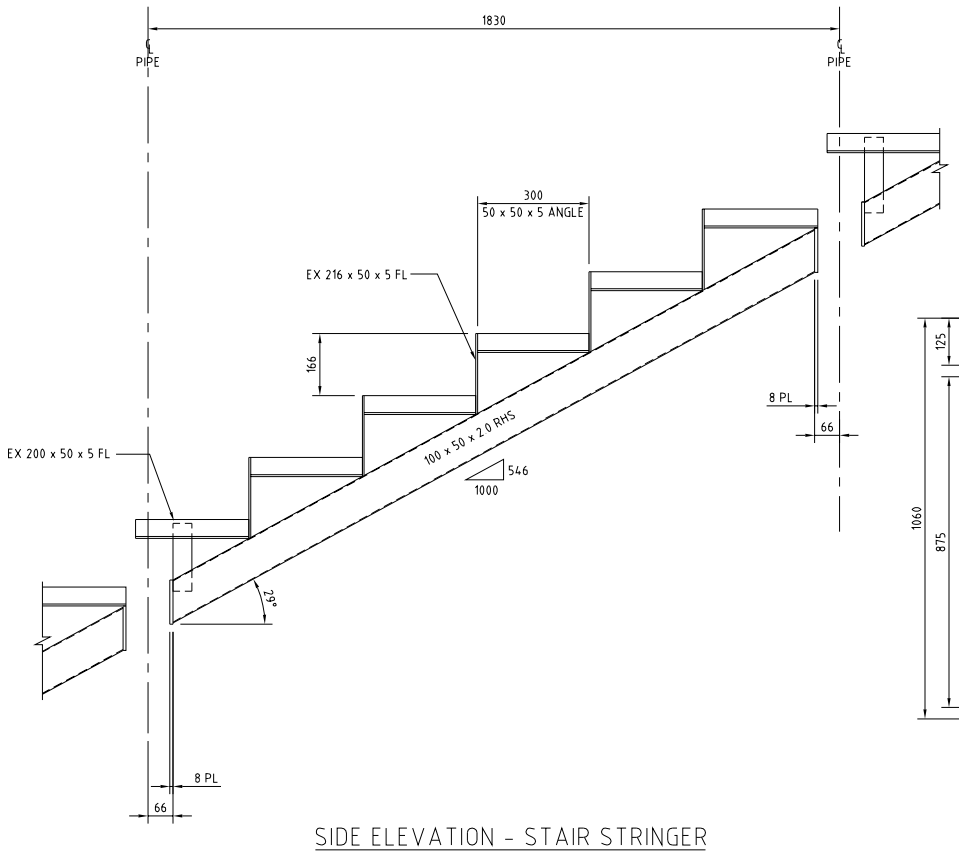

SIDE ELEVATION - STAIR STRINGER
SACLE 1 : 10

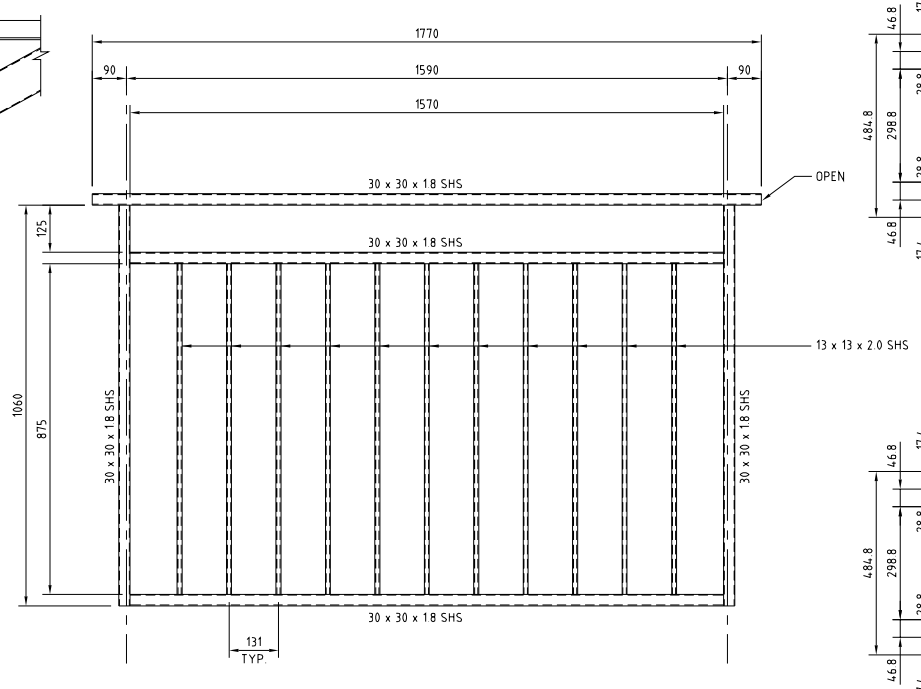

REAR ELEVATION- TYPICAL HANDRAIL
SACLE 1 : 10

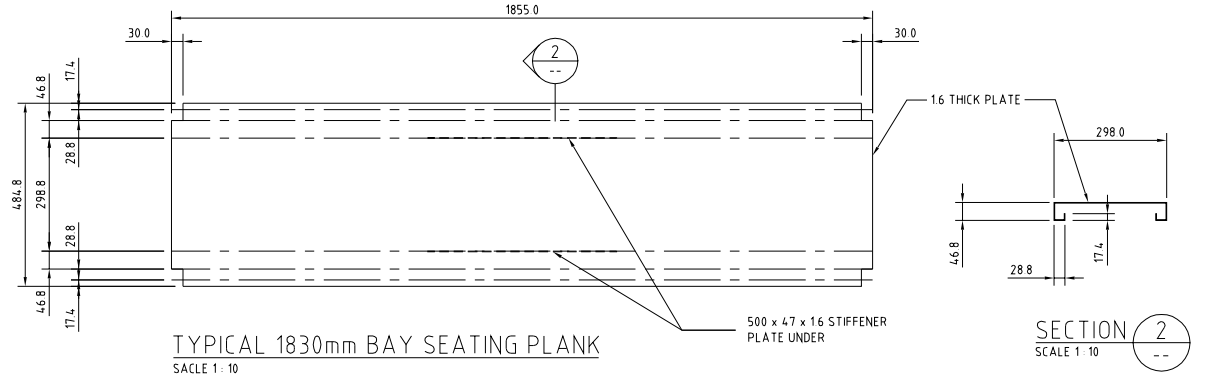

TYPICAL 1830mm BAY SEATING PLANK
SACLE 1 : 10

SECTION 2 / --
SCALE 1 : 10

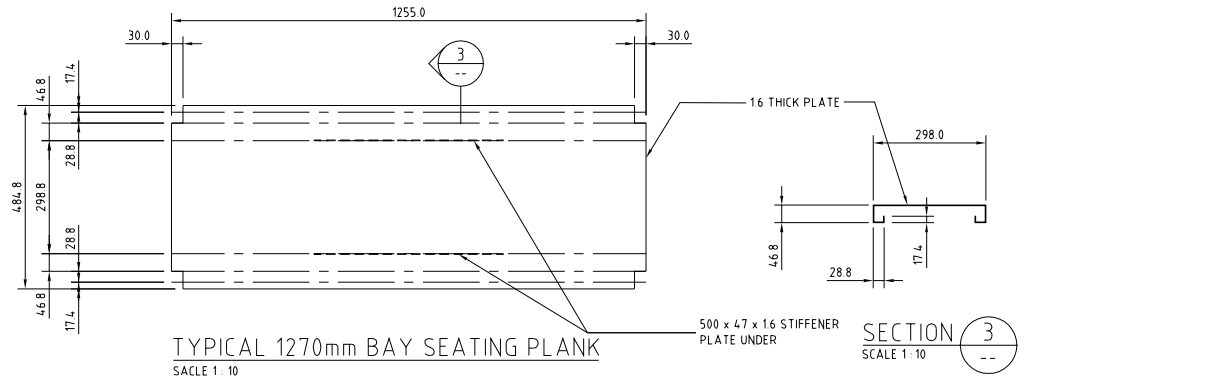

TYPICAL 1270mm BAY SEATING PLANK
SACLE 1 : 10

SECTION 3 / --
SCALE 1 : 10

REFERENCE DRAWINGS:		REVISIONS:					
DRAWING No.	DESCRIPTION	No.	REVISION DESCRIPTION	DRAWN	CHECKED	APPROVED	DATE

COPYRIGHT ©
This drawing is copyright and the property of van der Meer and Associates. It must not be retained, copied or used without the authority of van der Meer and Associates.
DISCLAIMER
This drawing and its contents are electronically generated, are confidential and may only be used for the purpose for which they were intended.
Van der Meer & Associates will not accept responsibility for any consequences arising from the use of the drawing for other than its intended purpose or where the drawing has been altered, amended or changed either manually or electronically by any third party.
NOTE
This is an uncontrolled document issued for information purposes only, unless the checked sections are signed or completed.
Figured dimensions take precedence over scaled. Do not scale reduced size drawings. Verify dimensions prior to commencing any on-site or off-site works or fabrication. If in doubt - ASK.

VAN DER MEER
CONSULTING
A.C.N. 009 351 400
41 STUART STREET, NORTHBRIDGE, W.A. 6003
Telephone: 61-8-9227 5599 Fax: 61-8-9227 5853
Email: vandermeer@vandermeer.com.au

CLIENT: AKA SEATING SYSTEMS

PROJECT: TYPICAL SEATING DETAILS SHEET 2

PROJECT LEADER:	JIM VAN DER MEER
DESIGNER:	JIM VAN DER MEER
DRAFTSPERSON:	MATT ARUNDEL
DATE:	MAY 2003
SCALE:	1 : 10
DRAWING SIZE:	A1
JOB No.:	DETAILS
DRAWING No.:	
REVISION:	